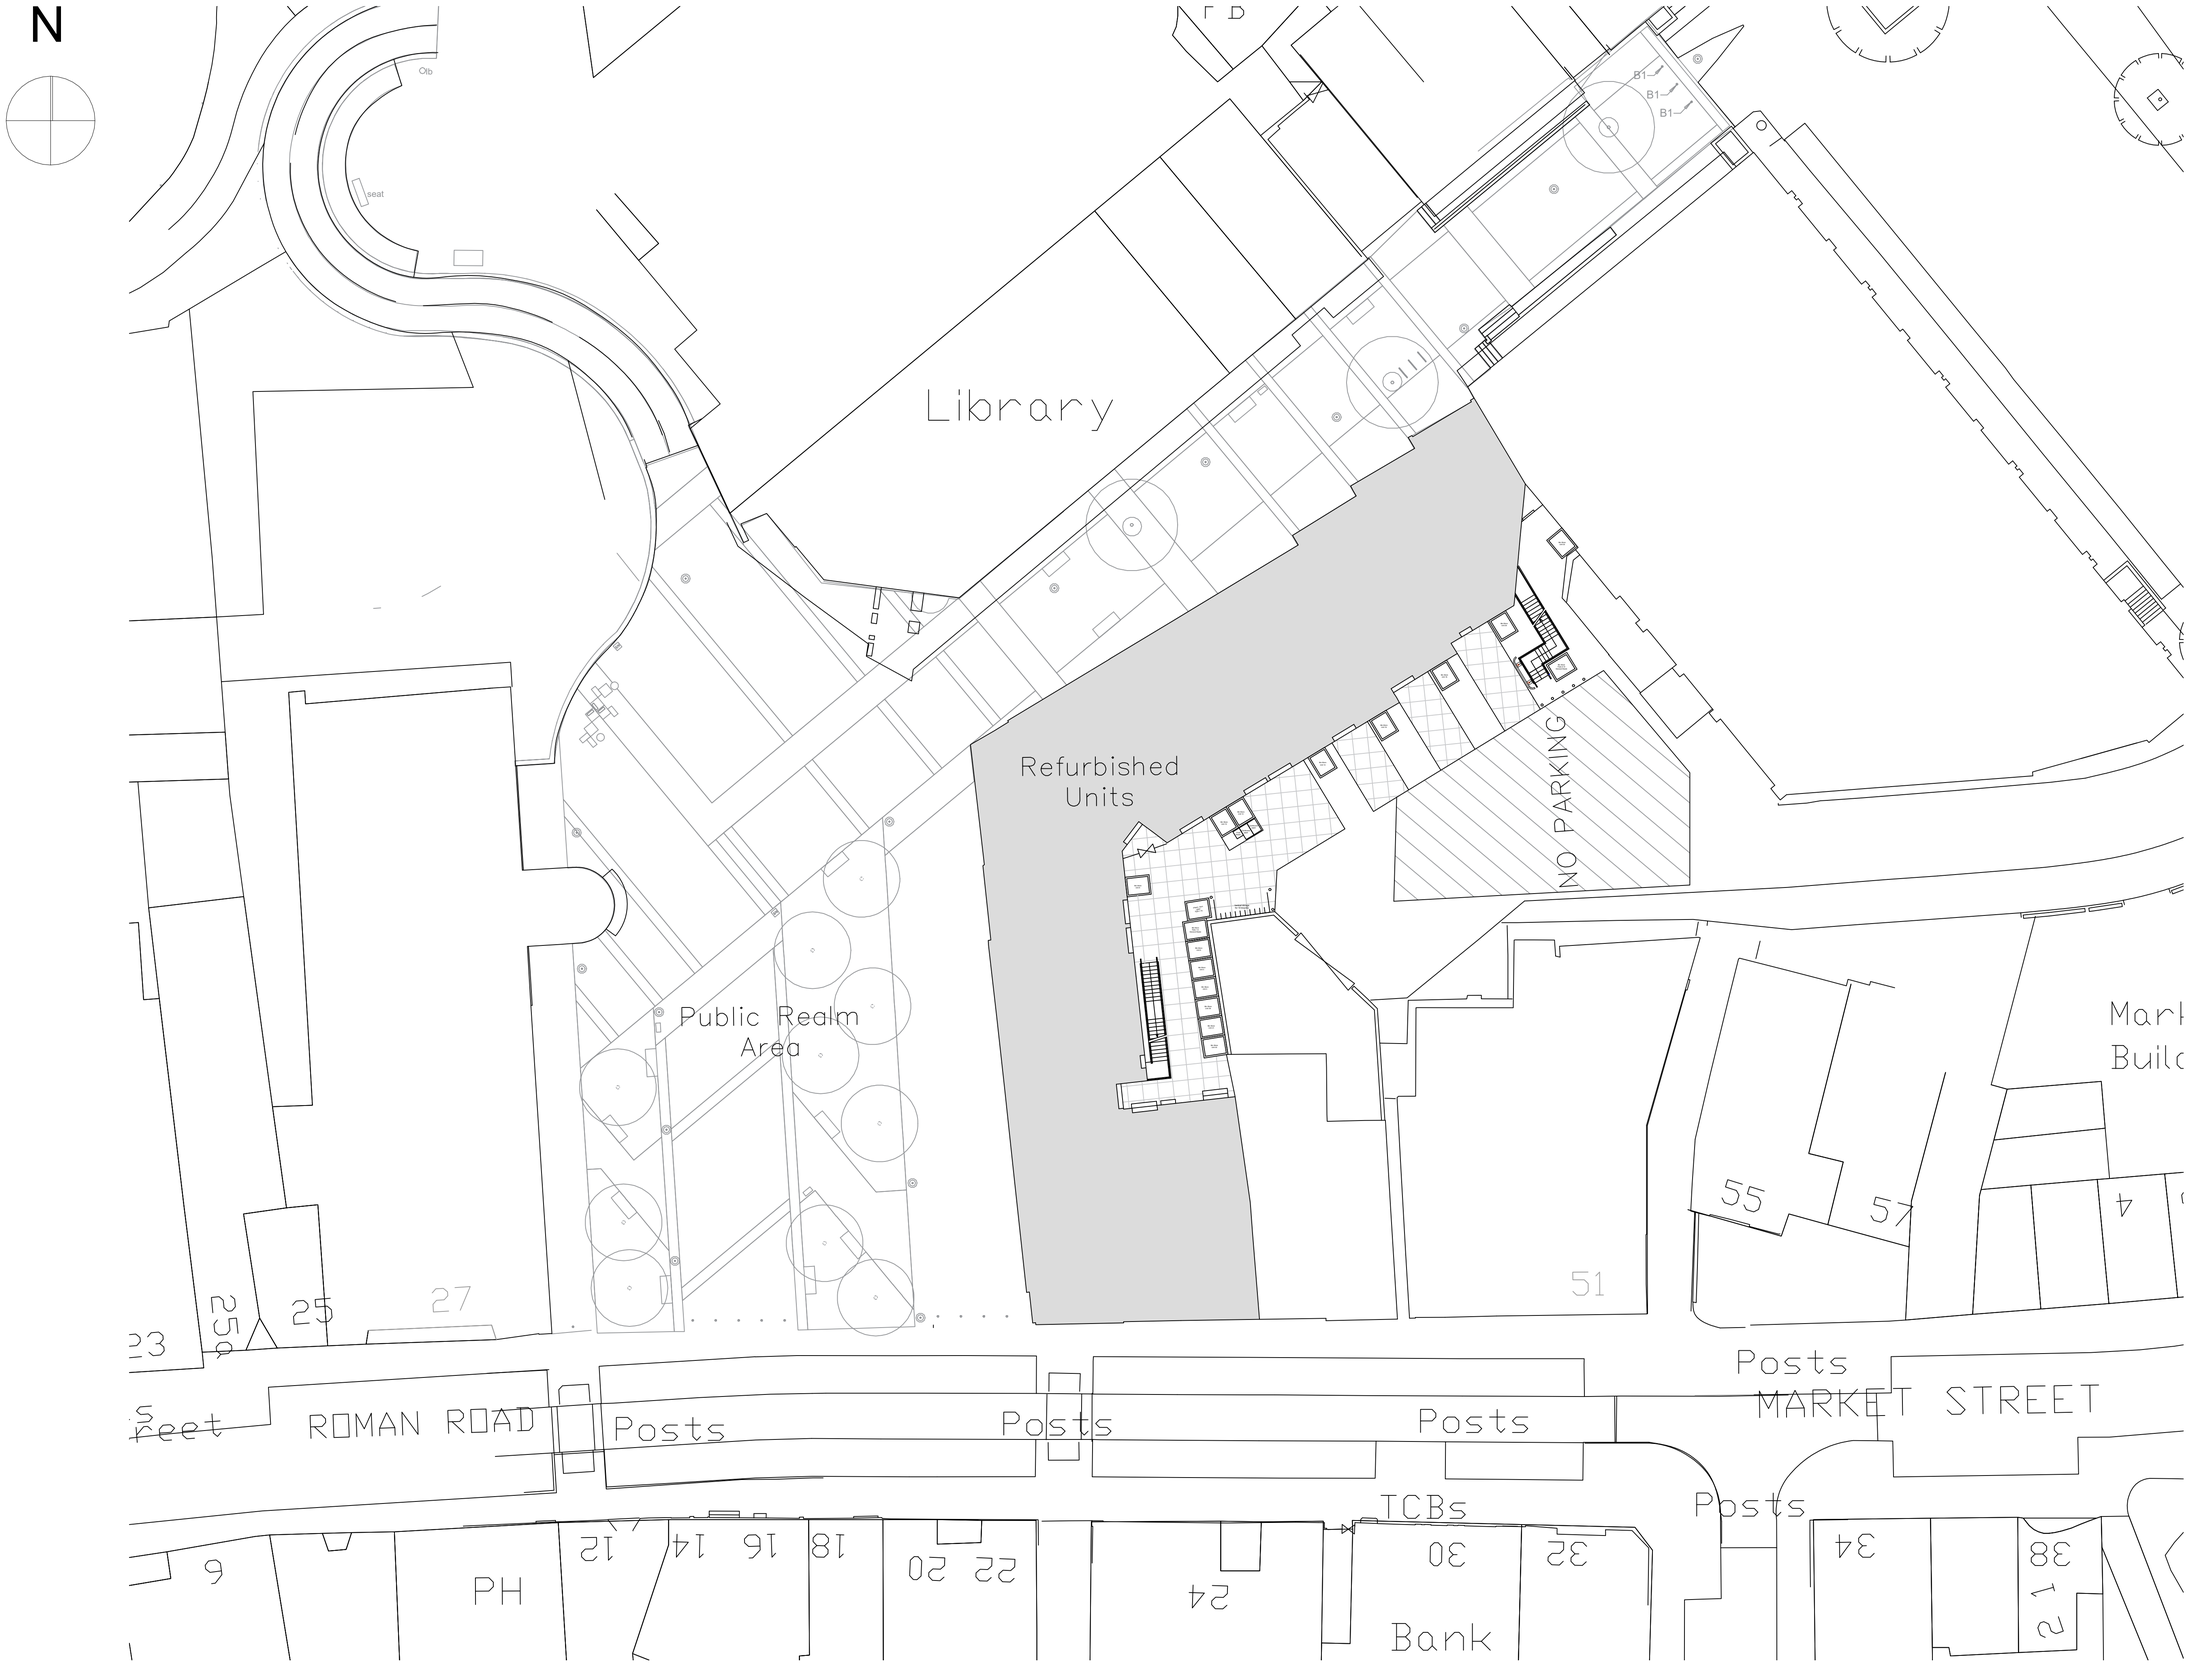

a co-operative council

Telford & Wrekin COUNCIL

This document and its design content is copyright ©. It shall be read in conjunction with all other associated project information including models, specifications, schedules and related consultants documents.

Do not scale from this drawing. All dimensions to be checked on site.

Immediately report any discrepancies, errors and omissions to the originator. If in doubt ASK.

© Crown copyright [and database rights] 2015 Ordnance Survey 100019694. Re-use or additional photo copies of this map are not permitted except where the end user holds a relevant licence with Ordnance Survey.

Safety Health and Environmental Information Box

Construction Risks, Maintenance/Cleaning Risks, Demolition/Adaptation Risks:

Drawing Notes

Rev	Description	Drawn By	Date

Stage

bit.

Telford & Wrekin Council | biT | Wellington Civic Offices | Telford | Shropshire | PO Box 457 | TF2 2FH |
T: 01952 384 500 |
W: www.bit-group.co.uk |

Client:

TWC

Project:

Oakengates Regeneration

Drawing Title:

Block Plan

Drawn:	Checked:	Date:
JA		07.10.22
Scale:	Sheet Size:	Drawing Revision:
1:200	A1	02

Drawing Number

Project	Originator	Zone	Level	Type	Role	Number
21353	biT	00	XX	DR	A	02103