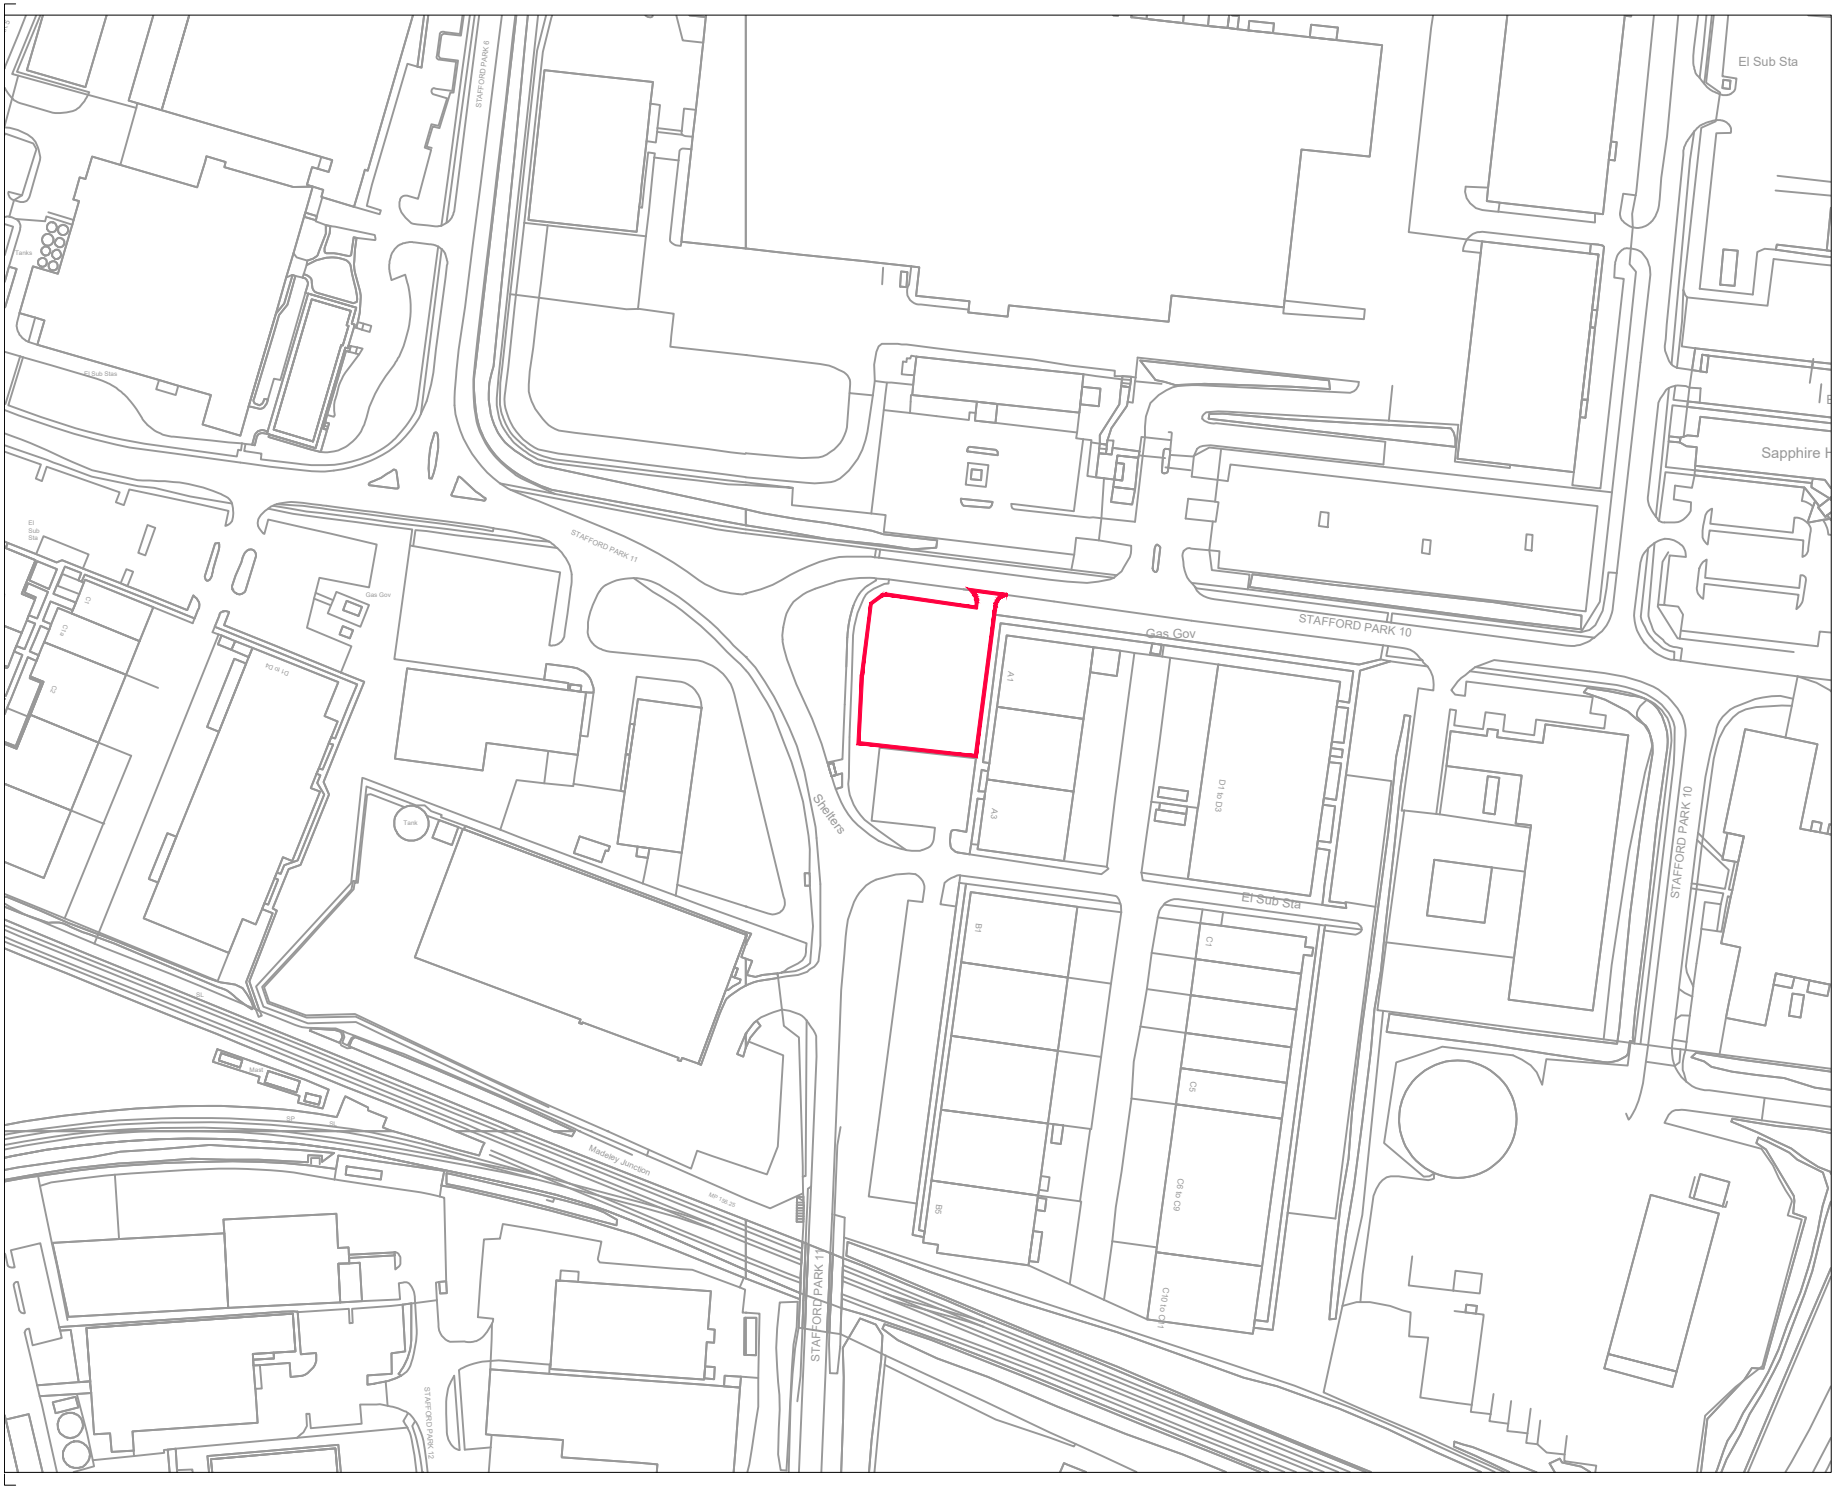

This document and its design content is copyright ©. It shall be read in conjunction with all other associated project information including models, specifications, schedules and related consultants documents.

Do not scale from this drawing. All dimensions to be checked on site.

Immediately report any discrepancies, errors and omissions to the originator. If in doubt ASK.

© Crown copyright [and database rights] 2015 Ordnance Survey 100019694. Re-use or additional photo copies of this map are not permitted except where the end user holds a relevant licence with Ordnance Survey.

Safety Health and Environmental Information Box

Construction Risks, Maintenance/Cleaning Risks, Demolition/Adaptation Risks:

Drawing Notes

Rev	Description	Drawn By	Date
Rev A	Redline amended and units moved across	VB	07/09/2023

Stage

Planning

biT| Borough of Telford & Wrekin |
Wellington Civic Offices | Telford | PO Box 457
T: 01952 384 500
W: www.bit-group.co.uk

Client

Telford & Wrekin Council
Estates & Investments

Project

Stafford Park 11, Telford

Drawing Title

Location Plan

Drawn	Checked	Date
VB		27/07/2022

Scale	Sheet Size	Drawing Revision
1:2500	A4	REVA

Drawing Number

Project	Originator	Zone	Level	Type	Role	Number
21333	biT	XX	XX	DR	A	03101