Proposed Front Elevation

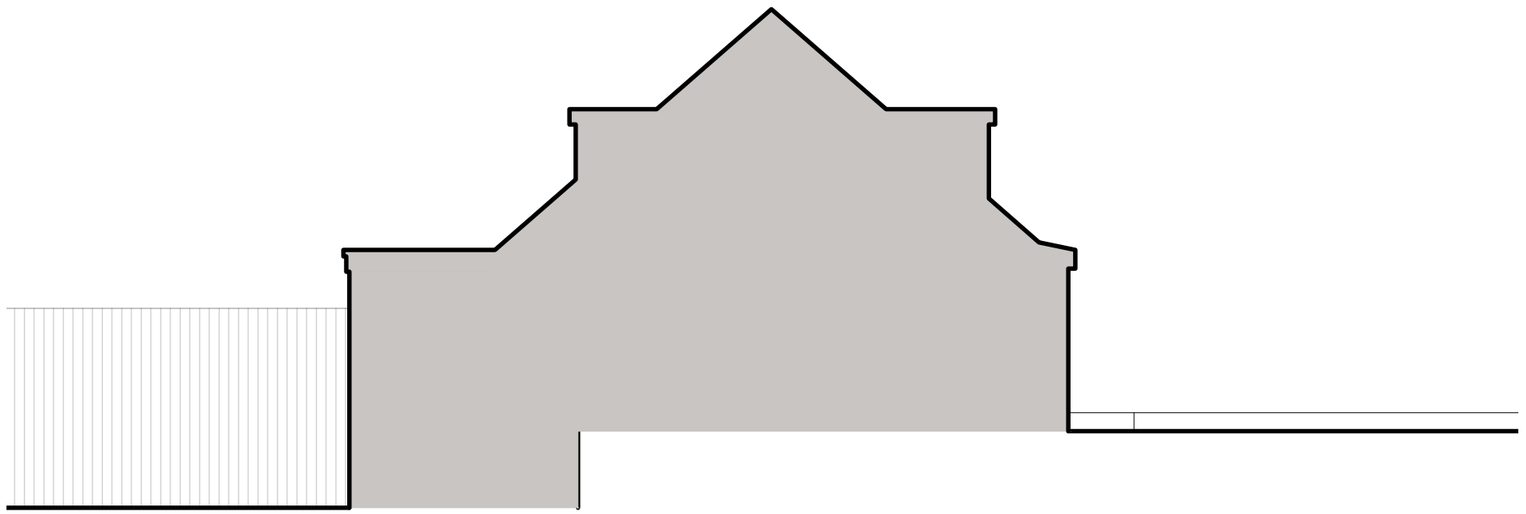

Proposed Side Elevation

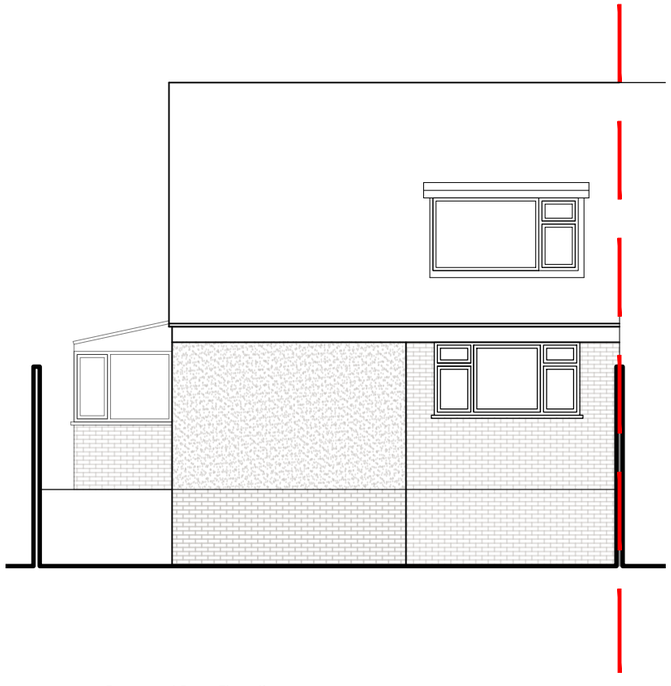

Proposed Rear Elevation

Proposed Side Elevation

Scale:

CO-ARCH
COLLABORATIVE ARCHITECTURE

Revision Note & Date
Rev Date Note

Drawn
AW

Drawing Revision
A

Date
June 24

Drawing Number
130.000

Scale
1:100@A3

Drawing Status
Planning

Project Number
24.058

Project Title
Proposed Change of Use Application
at 34 Avon Close, Little Dawley,
Telford, TF4 3HP

Clients Details
Madumere ltd

Drawing Title
Proposed Elevations

Both drawings and designs are the copyright of **CO-ARCH LTD**. This drawing should not be issued or copied without written consent.

The contractor must check all dimensions on site before constructing as Co-Arch is not liable for the dimensions shown. CO-ARCH LTD should be notified of any discrepancy immediately.

Do not scale from this drawing for construction & fabrication purposes, use only the illustrated dimensions herein. Additional dimensions are to be requested and checked directly.

Illustrated information from 3rd party consultants/specialists is shown as indicatively only. See other consultant / specialist drawings for full information and detail.