NOTE:
Do not scale except for planning purposes. All dimensions to be checked on site. This drawing is copyright and may not be reproduced without written consent.

All works to be carried out in accordance with relevant British and European Standards and Codes of Practice. All products to be CE marked and used in accordance with manufacturer's instructions. Specifications to be compatible BBA certificates. Any conflicts to be notified to the architect immediately.

This drawing to be read in conjunction with all relevant Architect's and other Specialists drawings, details and specifications.

1:50	0	0.5m	1	1.5	2	2.5	3	3.5m
1:100	0	1m	2	3	4	5	6	7m
1:200	0	2m	4	6	8	10	12	14m
1:500	0	5m	10	15	20	25	30	35m

1:1,250	0	10m	20	30	40	50	60	70	80	90m
1:2,500	0	20m	40	60	80	100	120	140	160	180m

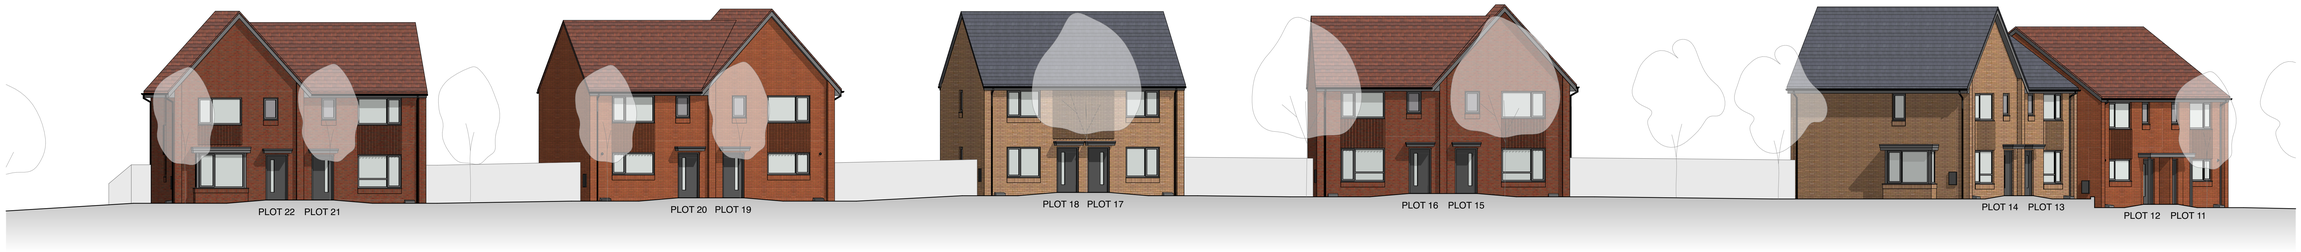

STREET ELEVATION FACING COLLIERS WAY - PLOTS 11 TO 22

STREET ELEVATION FACING COLLIERS WAY - PLOTS 41 TO 48

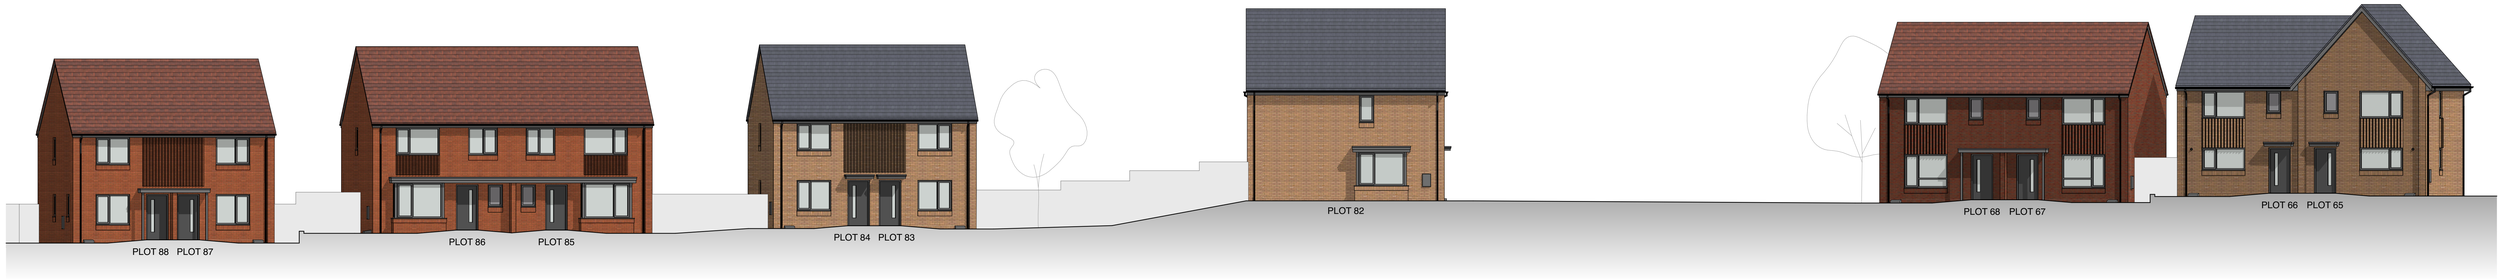

STREET ELEVATION FACING WEST - PLOTS 65 TO 68 AND 82 TO 88

STREET ELEVATION FACING WEST - PLOTS 69 TO 82

Revisions	Date	Drawn	Checked	Approved
A Updated to reflect revised elevation and roof design.	16/12/20	MA	MA	KD
First issue.	29/10/20	MA	MA	KD

Client
The Wrekin
Housing Group

Project
Old Park, Telford

Drawing Title
Proposed Street Evelvations

Drawing Scale & Format
1:100 @ A0

Drawing Status
PLANNING

DJD Architects
2 St Oswald Road, Worcester WR1 1HZ
t:01905 612078 f:01905 610011
e:all@djdgroup.co.uk
www.djdgroup.co.uk/architects/

Project No. - Drawing No. - Rev.
K968-045(A)